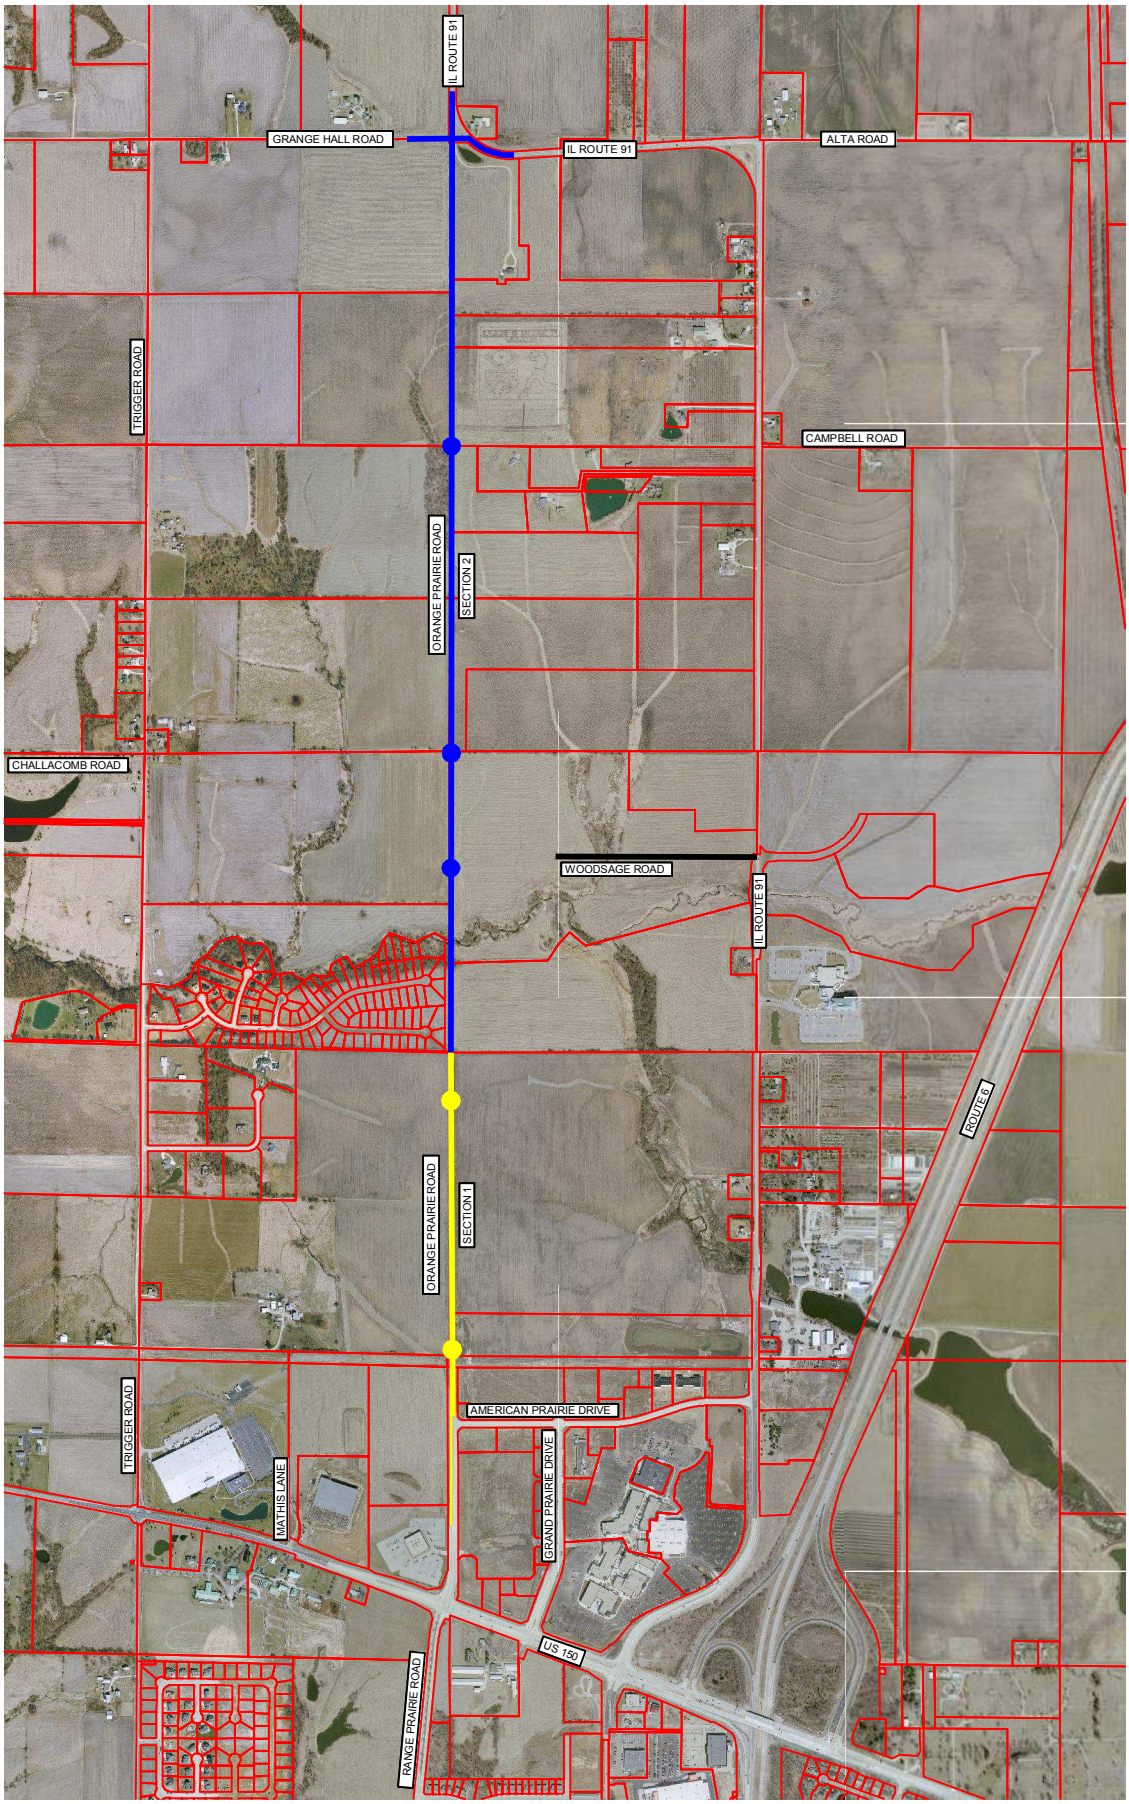

SHEET 1 OF 1

Project No.: -

ORANGE PRAIRIE ROAD EXTENSION PEORIA, IL

ENGINEERS ARCHITECTS SURVEYORS SCIENTISTS
Farnsworth GROUP
7707 N. KNOXVILLE AVE, SUITE 100 - PEORIA, ILLINOIS 61614
(309) 689-9888 / (309) 689-9820 Fax www.f-w.com

Date: 03-31-10
Drawn: -
Checked: -
Book No.: -

CITY OF PEORIA
PEORIA, IL

No.	Date	By	Description