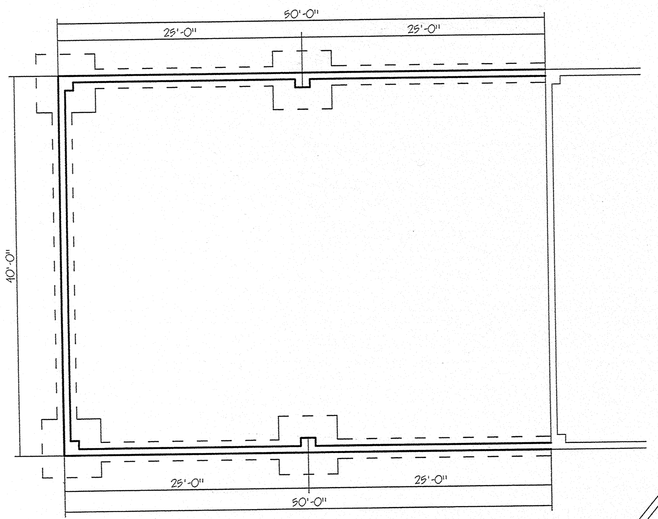

FOUNDATION PLAN

SCALE: 1/8" - 1'

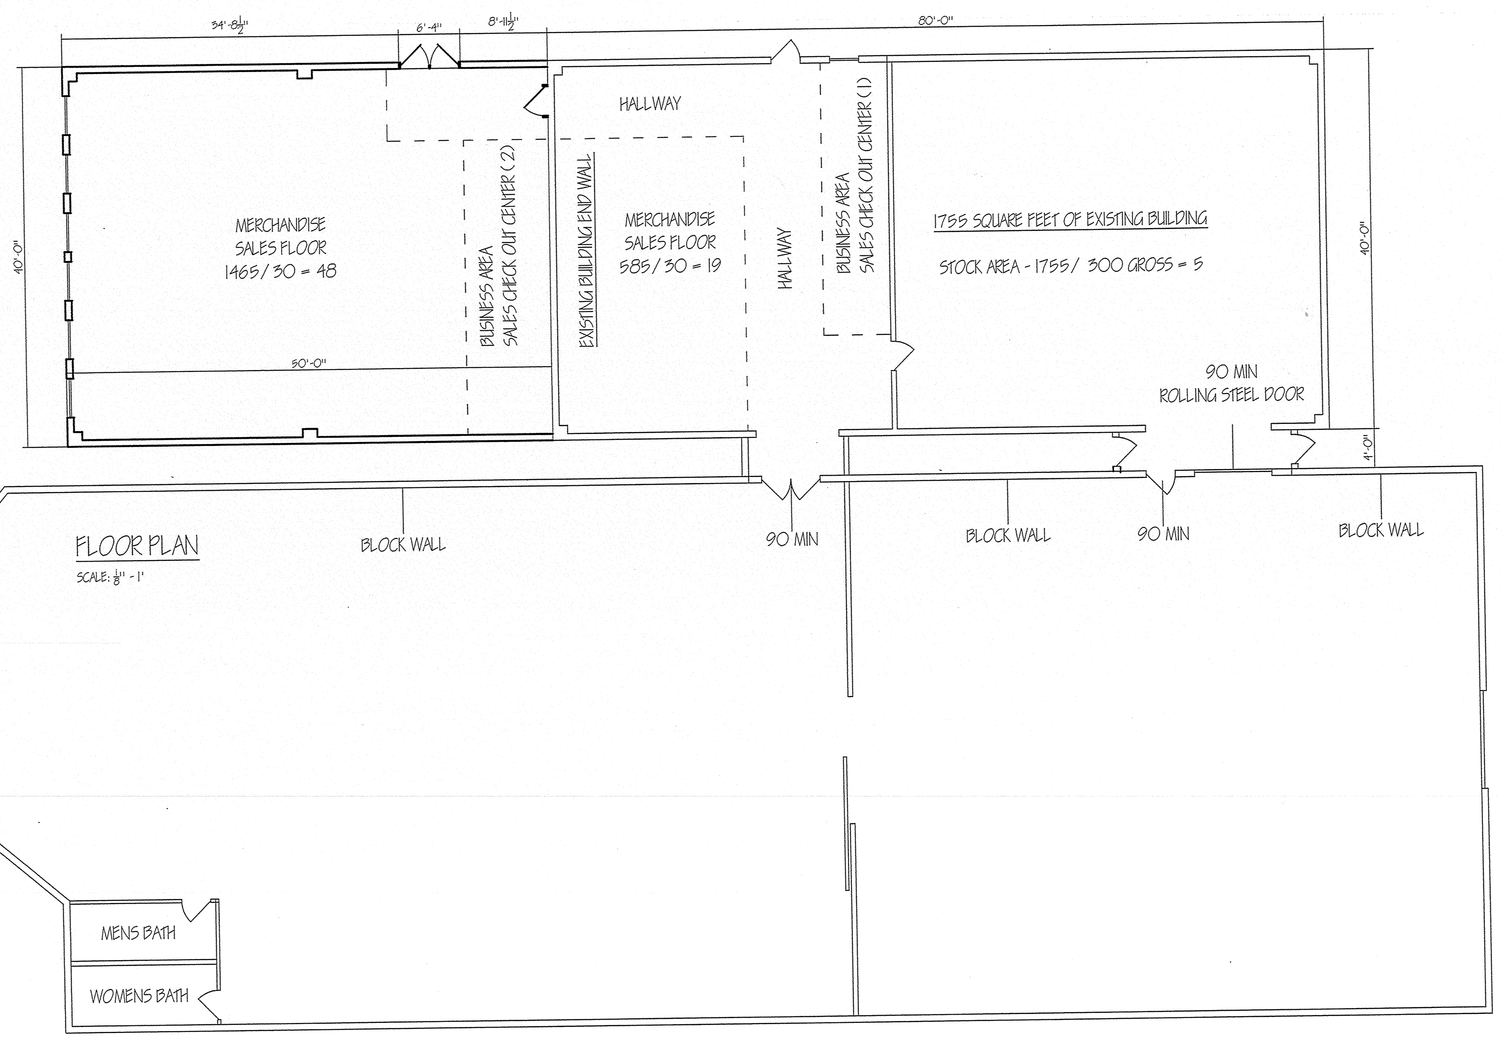

FLOOR PLAN

SCALE: 1/8" - 1'

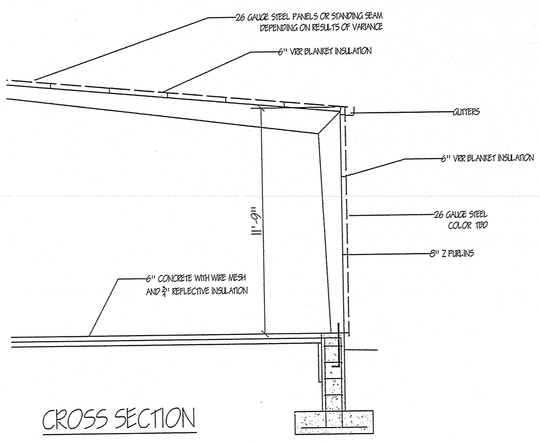

CROSS SECTION

SCALE: 1/4" - 1'

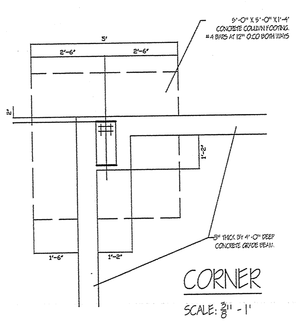

CORNER

SCALE: 3/8" - 1'

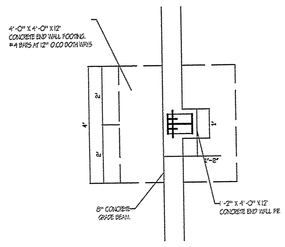

SIDE WALL

SCALE: 3/8" - 1'

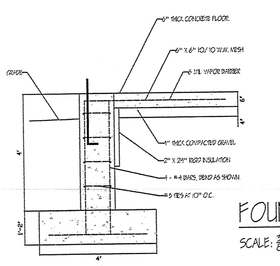

FOUNDATION WALL

SCALE: 3/8" - 1'

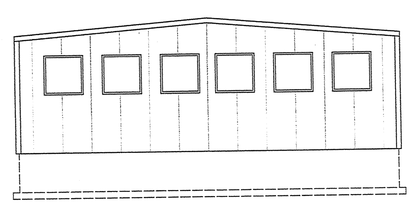

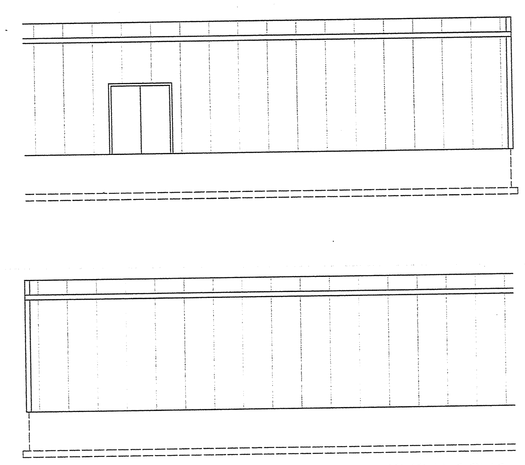

ELEVATIONS

SCALE: 1/8" - 1'

Lic. Exp. 11/16
Donald Wagenbach
7839
LICENSED ARCHITECT
STATE OF ILLINOIS

General Notes

NOTES:
USE GROUP: MERCANTILE (M)
CONSTRUCTION TYPE: TYPE IIIB

ALLOWABLE SQ FT 12,500
(SEE TABLE 503 OF IBC 2006)

PROPOSED SQ FT - 2000
EXISTING SQ FT - 3432
TOTAL- 5432

TOTAL OCCUPANT LOAD - 75

FRONT FACADE:
WINDOWS OR ELEMENTS
SQ FT OF FACADE -
509(.2) =100 SQUARE FEET
(6) 4'-4" X 4' WINDOWS
= 104 SQ FT OF WINDOWS

MECHANICALS:
MECHANICALS ARE NOT INCLUDED UNDER THESE DRAWINGS AND WILL BE DONE BY OTHERS.

VARIANCE:
STANDING SEAM ROOF OR EQUAL.
LANDSCAPE WALL
SETBACK

WAGENBACH BUILDERS

No.	Revision/Issue	Date

Firm Name and Address
WAGENBACH BUILDERS INC.
20237 STATE ROUTE 9
PEKIN, IL 61554
309.925.5205

Project Name and Address
PEORIA RESCUE MISSION
1112 SW JEFFERSON AVE.
PEORIA, IL 61605
PIN#18-09-353-023

Project: ADDITION
Date: 08-25-16
Scale:
Sheet: A101