1 SD - FRONT
3/16" = 1'-0"

WEST ELEVATION

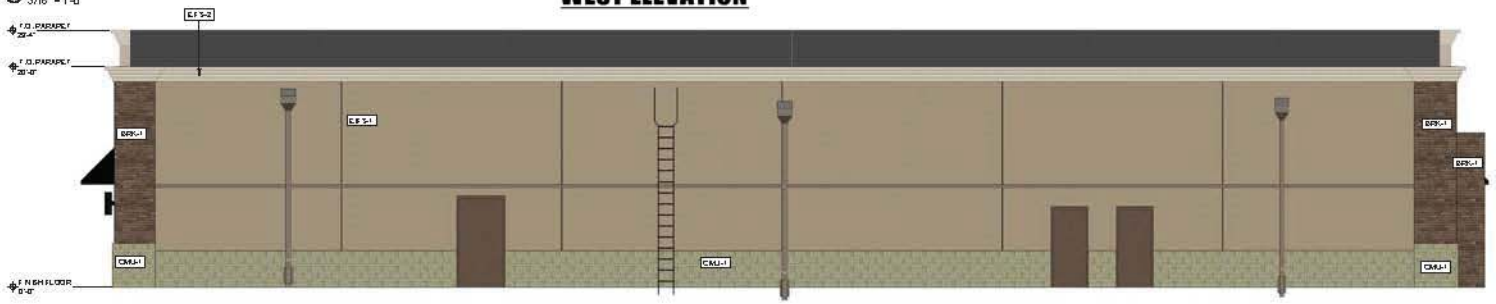

2 SD - REAR ELEVATION
3/16" = 1'-0"

EAST ELEVATION

3 SD - SIDE ELEVATION A
3/16" = 1'-0"

SOUTH ELEVATION

4 SD - SIDE ELEVATION B
3/16" = 1'-0"

NORTH ELEVATION

EXTERIOR FINISH SCHEDULE

MARK	MATERIAL	MANUFACTURER	COLOR	REMARKS
AWN-1	CANVAS AWNING	VARIES	BLACK	
BRK-1	BRICK VENEER	PALMETTO BRICK	1 3 5 GREYSTONE	
CMU-1	4" SPLIT FACE CMU VENEER OVER 4" AIR SPACE	VARIES	MATCH JEFFERSONHOUSE 101 (CIPAINTS)	
DSCR-1	PREFINISHED METAL COLLECTION BOX	VARIES	MATCH JEFFERSONHOUSE 101 (CIPAINTS)	
EIFS-1	1" DRAINABLE EIFS	DRYVIT OR EQUAL	MATCH DRYVIT - 450 - "CLOVER"	TEXTURE: SANDPEBBLE FINE DPR
EIFS-2	EIFS TRIM	DRYVIT OR EQUAL	MATCH DRYVIT - 448 - "BUCKSKIN"	TEXTURE: SANDPEBBLE FINE DPR

MJM ARCHITECTS
ARCHITECTURE
PLANNING
ENGINEERING
GRAPHICS
105 BROADWAY
4TH FLOOR
NASHVILLE, TN
37201
(p) 615.244.8170
(f) 615.244.8141
www.mjmarch.com

SEAL

CONSULTANTS

OWNER

ANCHOR RETAIL SOLUTIONS
3803 EDWARDS POINT RD
SUITE 410
CINCINNATI, , OH 45209

LOCATION

MULTI-TENANT RETAIL
4200 N. STERLING AVE.
PEORIA, IL 61615

DATE

SCHEMATIC
04.28.15
MJM 13069

REVISIONS

NO.	DESCRIPTION	DATE

SCHEMATIC ELEVATIONS

SHEET

SD-2

Z:\Projects\Master\13069-Anchor Retail Solutions-Peoria, IL\Multi-Tenant Retail\Drawings\13069 - Peoria - MTR - Mk1.rvt