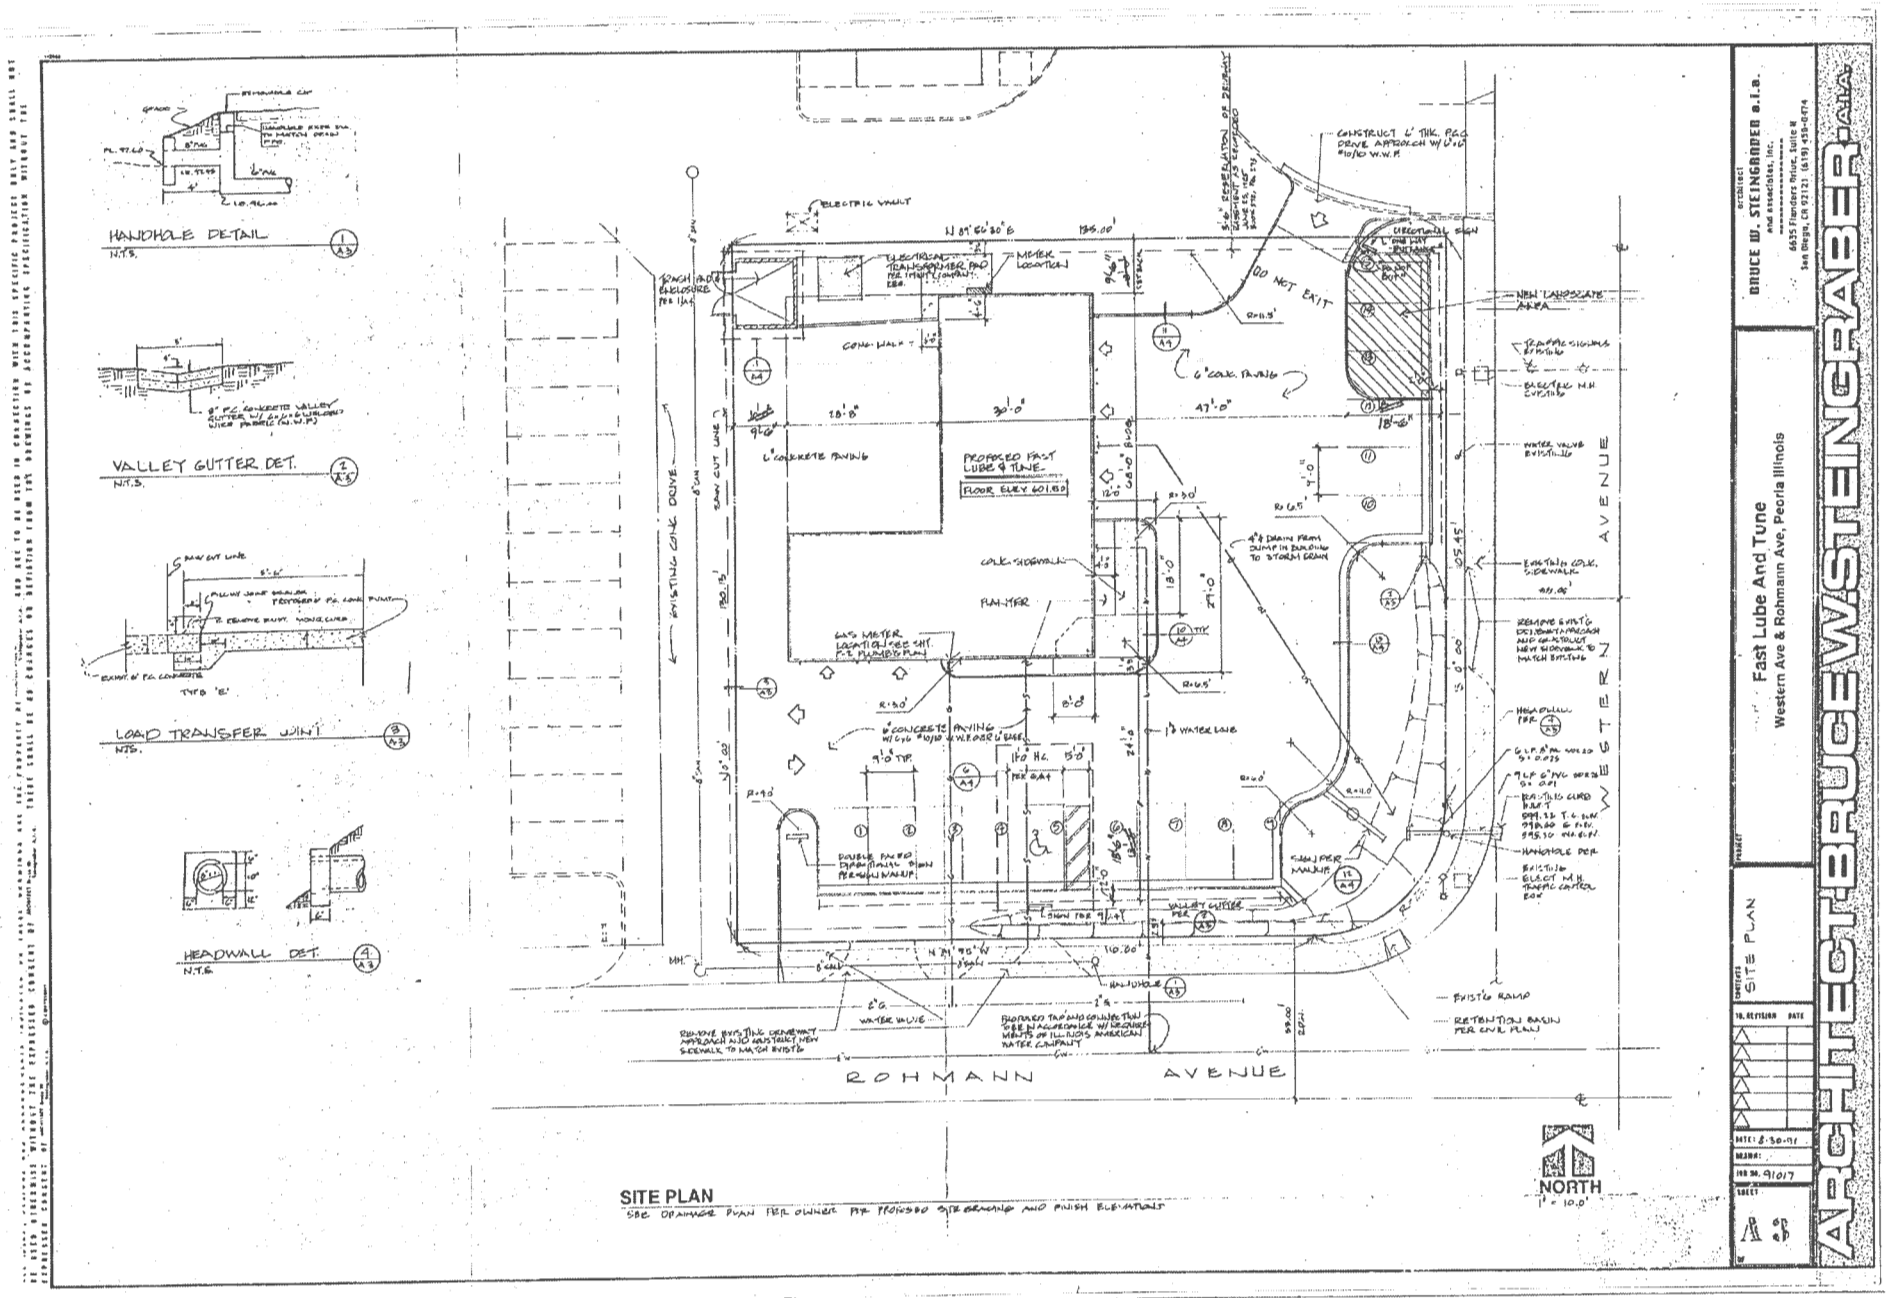
HANDHOLE DETAIL
N.T.S.
VALLEY GUTTER DET.
N.T.S.
LOAD TRANSFER JOINT
N.T.S.
HEADWALL DET.
N.T.S.
SITE PLAN
SEE DRAINAGE PLAN FOR OWNER PR. PROPOSED SITE GRADING AND FINISH ELEVATIONS
ROHMANN AVENUE
WESTERN AVENUE
NORTH
1" = 10.0'
PROPOSED FAST LUBE & TUNE
FLOOR ELEV. 601.69
DO NOT EXIT
6" CONCRETE PAVING
EXISTING CONC. DRIVE
RETENTION BASIN PER ENG. PLAN
EXIST'G RAMP
ARCHITECT BRUCE W. STEINGRABER A.I.A.
BRUCE W. STEINGRABER a.i.a.
architect
and associates, inc.
Fast Lube And Tune
Western Ave & Rohmann Ave, Peoria Illinois
SITE PLAN
DATE: 8-30-91
JOB NO. 9107

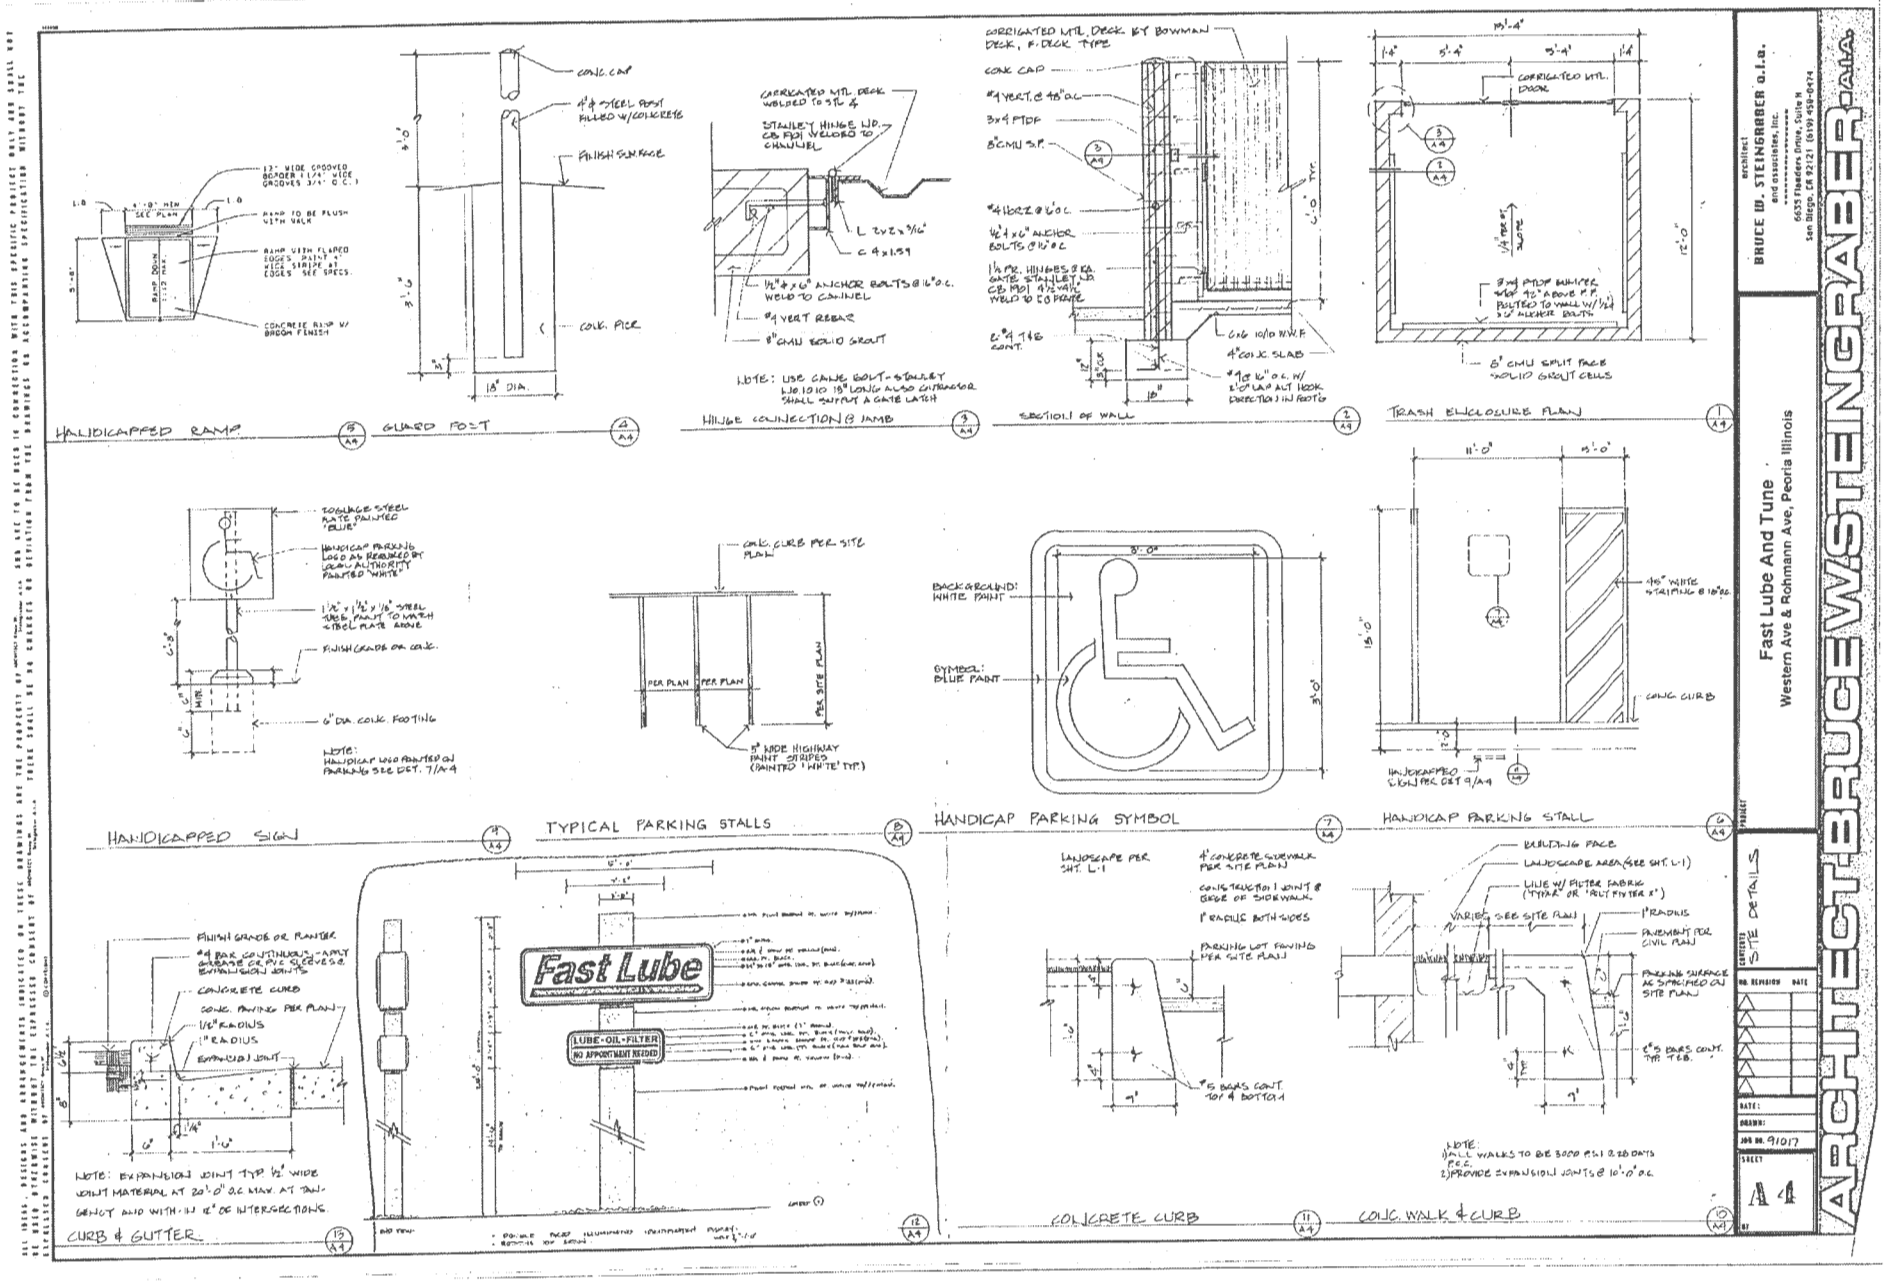
HANDICAPPED RAMP
GUARD POST
HINGE CONNECTION @ JAMB
SECTION OF WALL
TRASH ENCLOSURE PLAN
HANDICAPPED SIGN
TYPICAL PARKING STALLS
HANDICAP PARKING SYMBOL
HANDICAP PARKING STALL
CURB & GUTTER
CONCRETE CURB
CONC. WALK & CURB
Fast Lube
LUBE · OIL · FILTER
NO APPOINTMENT NEEDED
ARCHITECT BRUCE W. STEINGRABER AIA
BRUCE W. STEINGRABER a.i.a.
and associates, inc.
Fast Lube And Tune
Western Ave & Rohmann Ave, Peoria Illinois
SITE DETAILS
JOB NO. 91017
A1