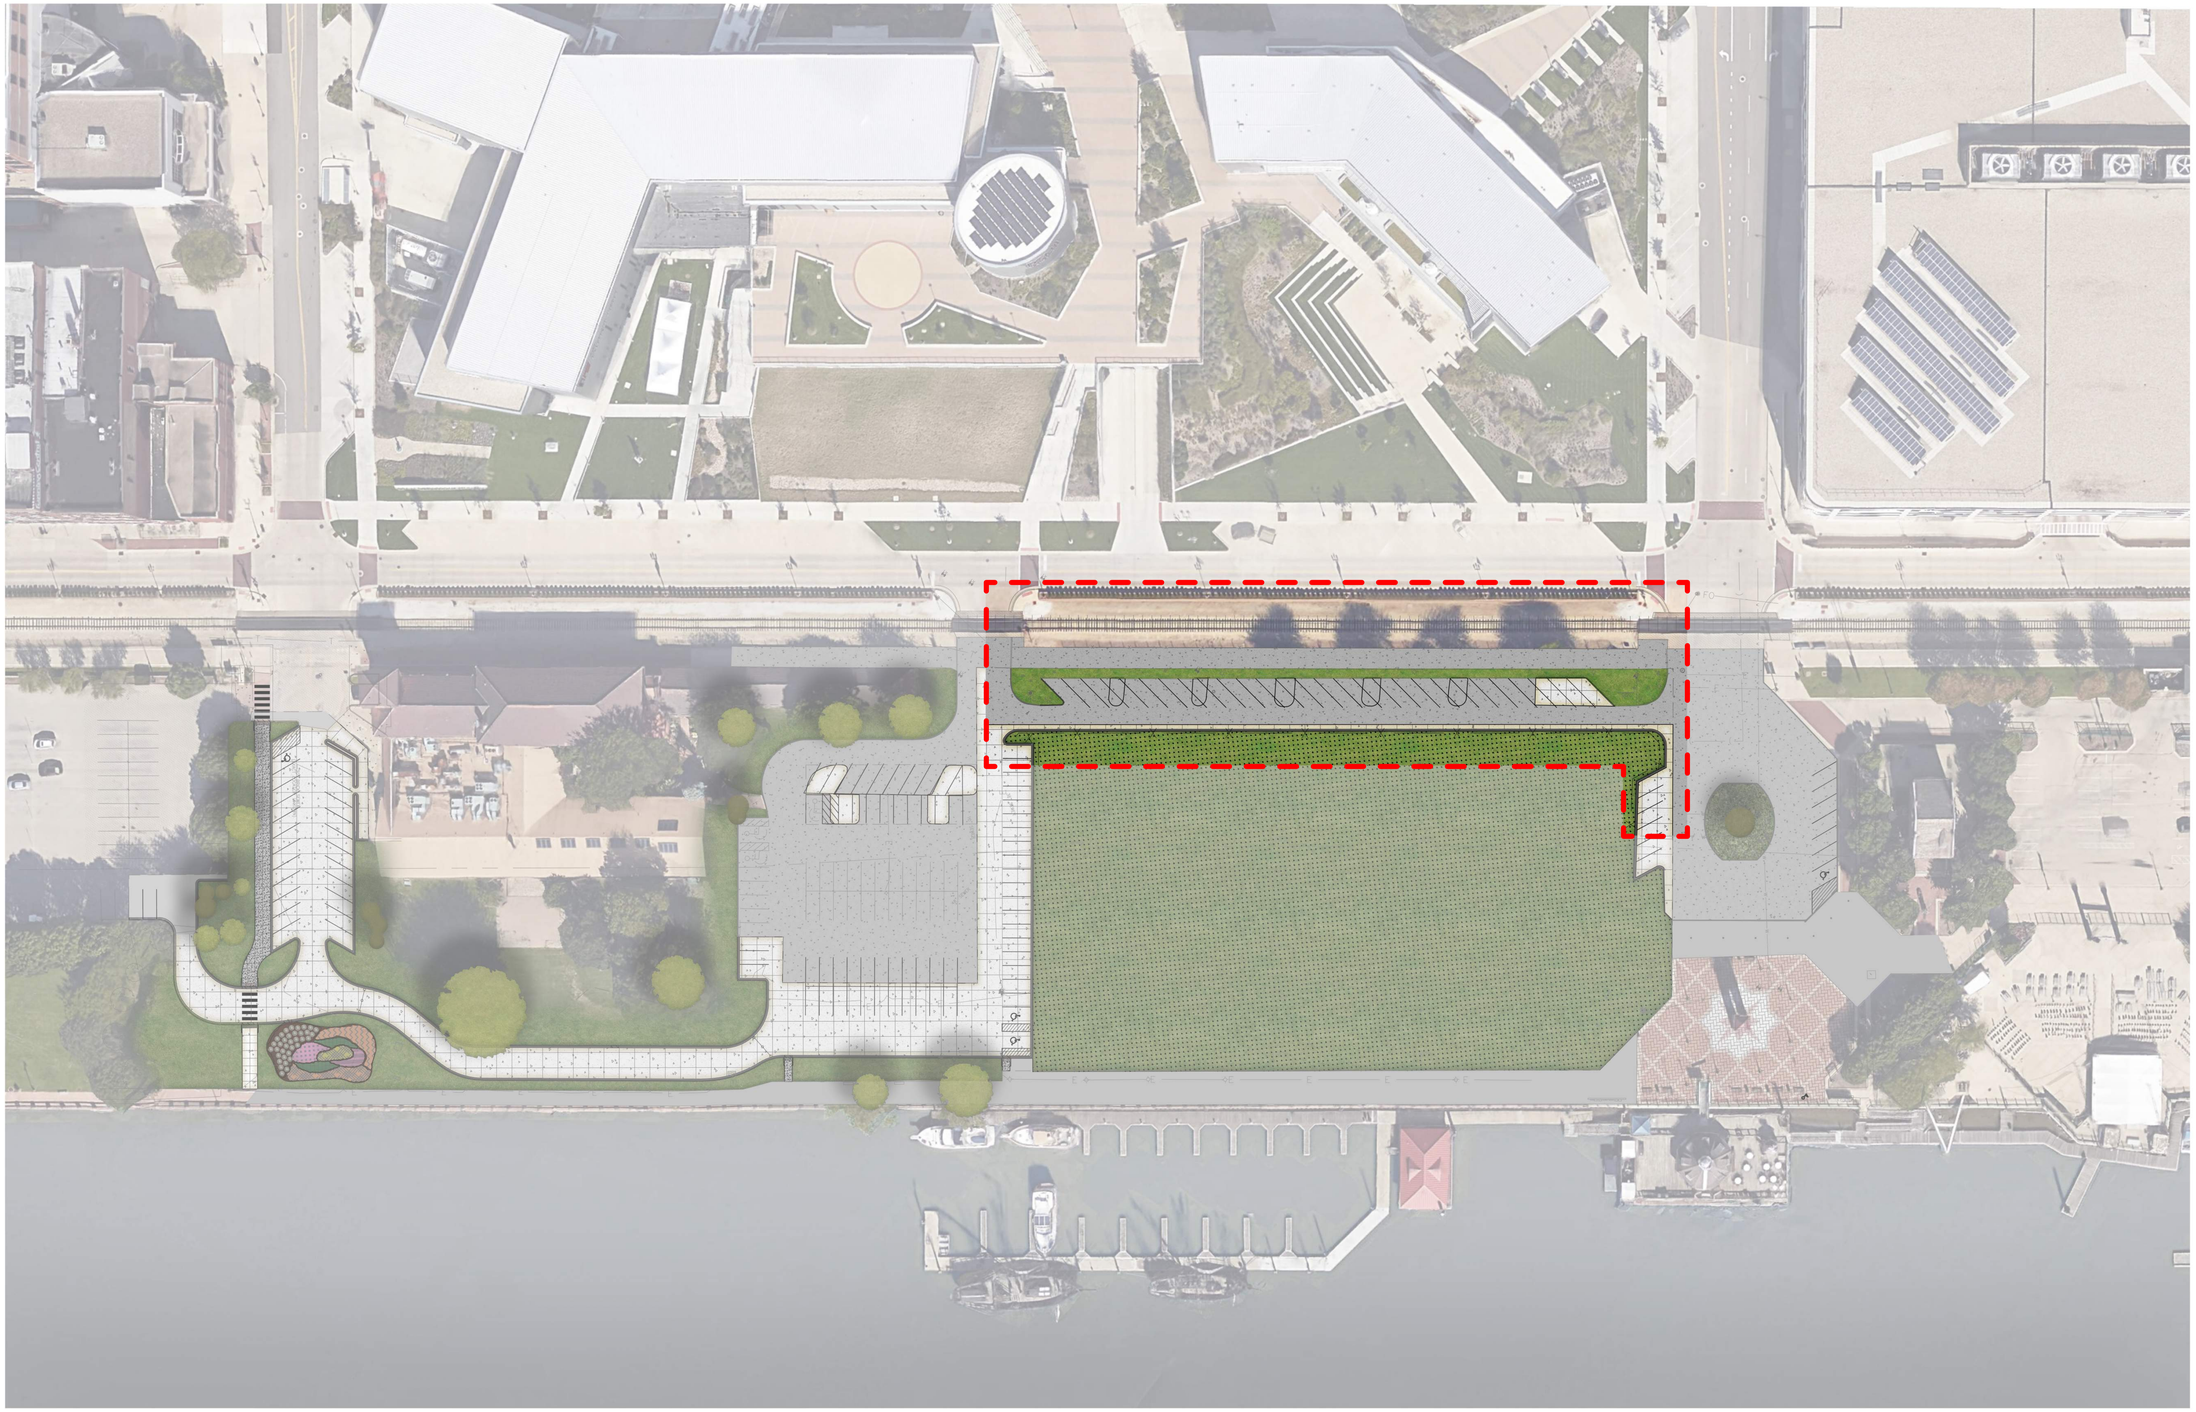

1 RENDERED SITE PLAN - ALTERNATE
SCALE: 1" = 40' - 0"

Scale: 1 inch = 40 ft.

LEGEND:

- CONCRETE PAVEMENT AND BASE
- CONCRETE WALK AND BASE
- LAWN SOD
- PERENNIAL / GROUNDCOVER AREAS
- CONCRETE CURB AND GUTTER
- EXISTING TREE TO REMAIN

Jan 16, 2018 – 2:46pm
M:_2016\16-187-003 CDP Riverfront Village\Design\Site\Drawings\L1.0 Landscape Plan.dwg
williamsP

RIVERFRONT VILLAGE DEMOLITION CONTRACT - 2018

110 SW Water Street
Peoria, IL. 61602

Client

CITY OF PEORIA
3505 N. Dries Lane
Peoria, IL. 61604

Project Team

CIVIL ENGINEER/LANDSCAPE ARCHITECT

TERRA ENGINEERING LTD.
225 W Ohio Street - Suite 400; Chicago, IL 60654
(T) 312-467-0123 | (F) 312-467-0220

ELECTRICAL ENGINEER

DEWBERRY ENGINEERS
401 SW Water Street
Suite 701
Peoria IL 61602
309.282.8000 Phone

Revisions

Date	Issue
xx.xx.xxxx	Issue

Stamp

Title

RENDERED SITE PLAN - ALTERNATE

Sheet No.

LSK - 1.1

TERRA Project No. XX.XXX