FOR QUESTIONS, PLEASE CONTACT ADM'S OUTSIDE LEGAL COUNSEL:

ROBERT J. COLETTA / DAVIS & CAMPBELL L.L.C.
401 MAIN STREET, SUITE 1600 / PEORIA, IL 61602
Ph: (309) 673-1681 / FAX: (309) 673-1690
email: rjcoletta@dcamplaw.com

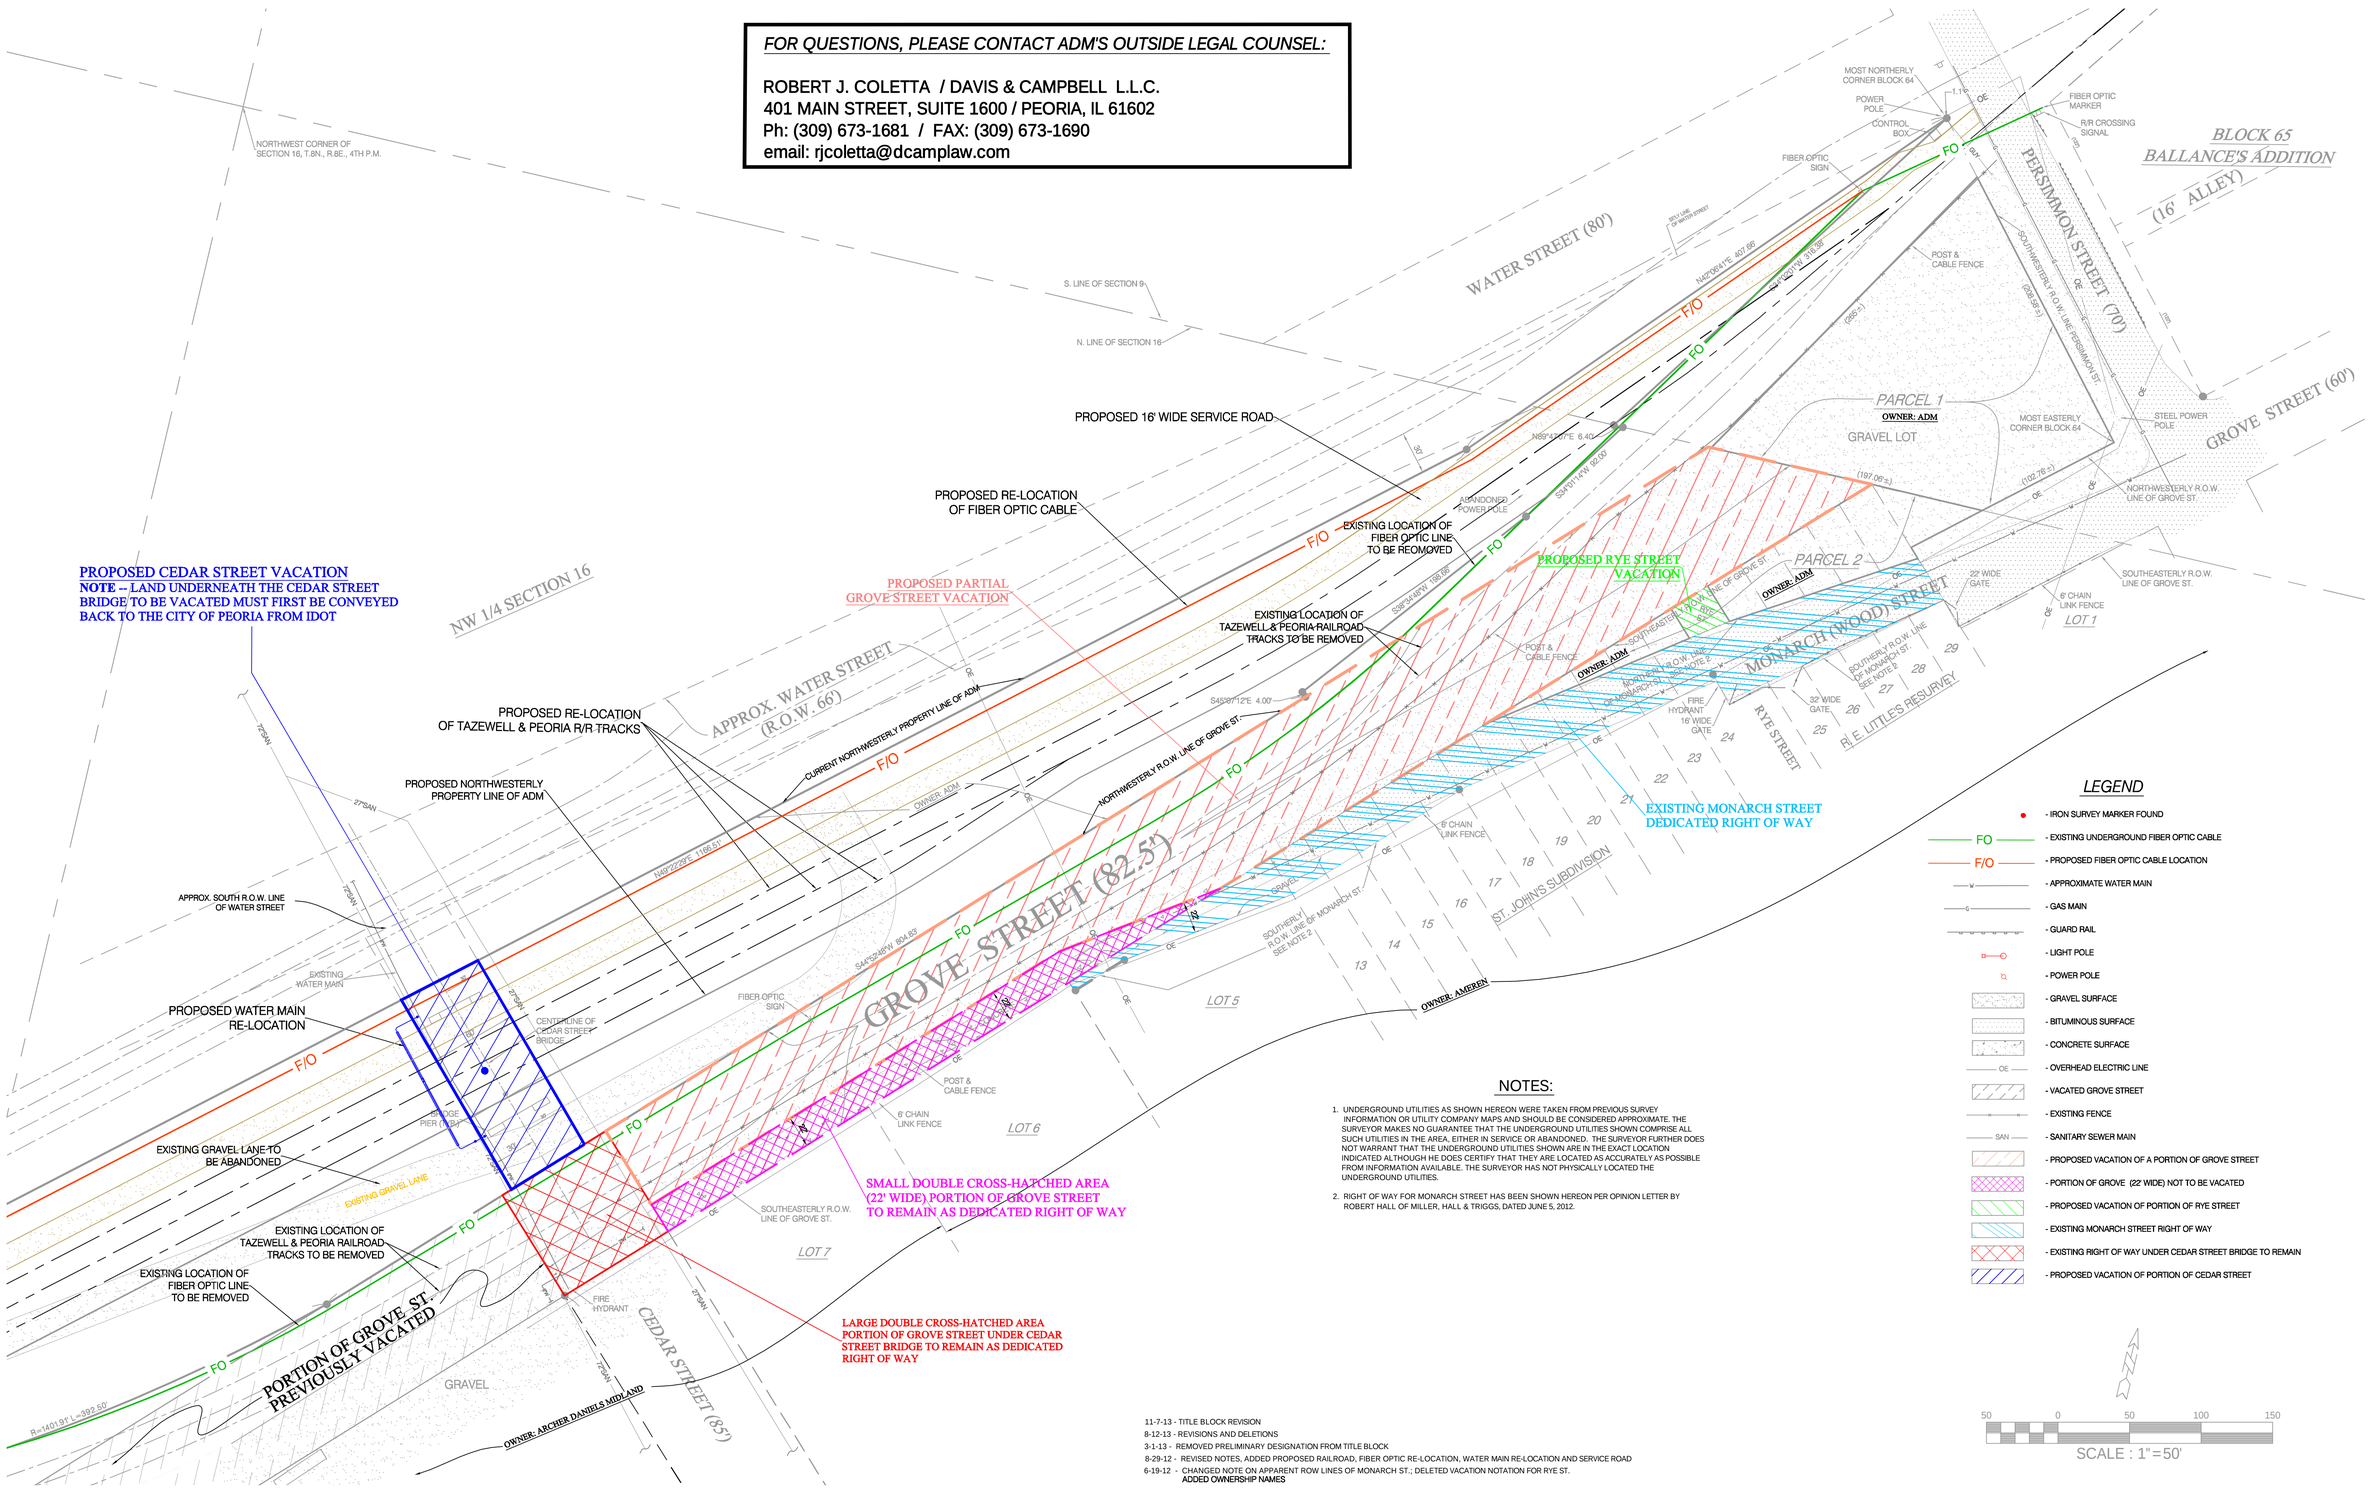

LEGEND

- IRON SURVEY MARKER FOUND
- FO — EXISTING UNDERGROUND FIBER OPTIC CABLE
- F/O — PROPOSED FIBER OPTIC CABLE LOCATION
- W — APPROXIMATE WATER MAIN
- G — GAS MAIN
- GUARD RAIL
- LIGHT POLE
- POWER POLE
- GRAVEL SURFACE
- BITUMINOUS SURFACE
- CONCRETE SURFACE
- OE — OVERHEAD ELECTRIC LINE
- VACATED GROVE STREET
- EXISTING FENCE
- SAN — SANITARY SEWER MAIN
- PROPOSED VACATION OF A PORTION OF GROVE STREET
- PORTION OF GROVE (22 WIDE) NOT TO BE VACATED
- PROPOSED VACATION OF PORTION OF RYE STREET
- EXISTING MONARCH STREET RIGHT OF WAY
- EXISTING RIGHT OF WAY UNDER CEDAR STREET BRIDGE TO REMAIN
- PROPOSED VACATION OF PORTION OF CEDAR STREET

NOTES:

1. UNDERGROUND UTILITIES AS SHOWN HEREON WERE TAKEN FROM PREVIOUS SURVEY INFORMATION OR UTILITY COMPANY MAPS AND SHOULD BE CONSIDERED APPROXIMATE. THE SURVEYOR MAKES NO GUARANTEE THAT THE UNDERGROUND UTILITIES SHOWN COMPRISE ALL SUCH UTILITIES IN THE AREA, EITHER IN SERVICE OR ABANDONED. THE SURVEYOR FURTHER DOES NOT WARRANT THAT THE UNDERGROUND UTILITIES SHOWN ARE IN THE EXACT LOCATION INDICATED ALTHOUGH HE DOES CERTIFY THAT THEY ARE LOCATED AS ACCURATELY AS POSSIBLE FROM INFORMATION AVAILABLE. THE SURVEYOR HAS NOT PHYSICALLY LOCATED THE UNDERGROUND UTILITIES.
2. RIGHT OF WAY FOR MONARCH STREET HAS BEEN SHOWN HEREON PER OPINION LETTER BY ROBERT HALL OF MILLER, HALL & TRIGGS, DATED JUNE 5, 2012.

50 0 50 100 150
SCALE : 1"=50'

11-7-13 - TITLE BLOCK REVISION
8-12-13 - REVISIONS AND DELETIONS
3-1-13 - REMOVED PRELIMINARY DESIGNATION FROM TITLE BLOCK
8-29-12 - REVISED NOTES, ADDED PROPOSED RAILROAD, FIBER OPTIC RE-LOCATION, WATER MAIN RE-LOCATION AND SERVICE ROAD
6-19-12 - CHANGED NOTE ON APPARENT ROW LINES OF MONARCH ST.; DELETED VACATION NOTATION FOR RYE ST. ADDED OWNERSHIP NAMES

DRAWN BY: JWD	ZUMWALT & ASSOCIATES, INC.	CEDAR, GROVE AND RYE STREETS VACATION SITE PLAN	SHT. NO.
APPROVED BY: GRZ	PROFESSIONAL ENGINEERS ● REGISTERED LAND SURVEYORS	FOR	1/1
DATE: 4/12/12	1040 W. OLYMPIA DRIVE	ARCHER DANIELS MIDLAND CO.	
DWG: 19423-X-003 Grove St.dwg	PEORIA, ILLINOIS ● (309) 692-5074		
SURVEY BY: JWD	DESIGN FIRM REGISTRATION NO. 184-003189		JOB N0. 19,423