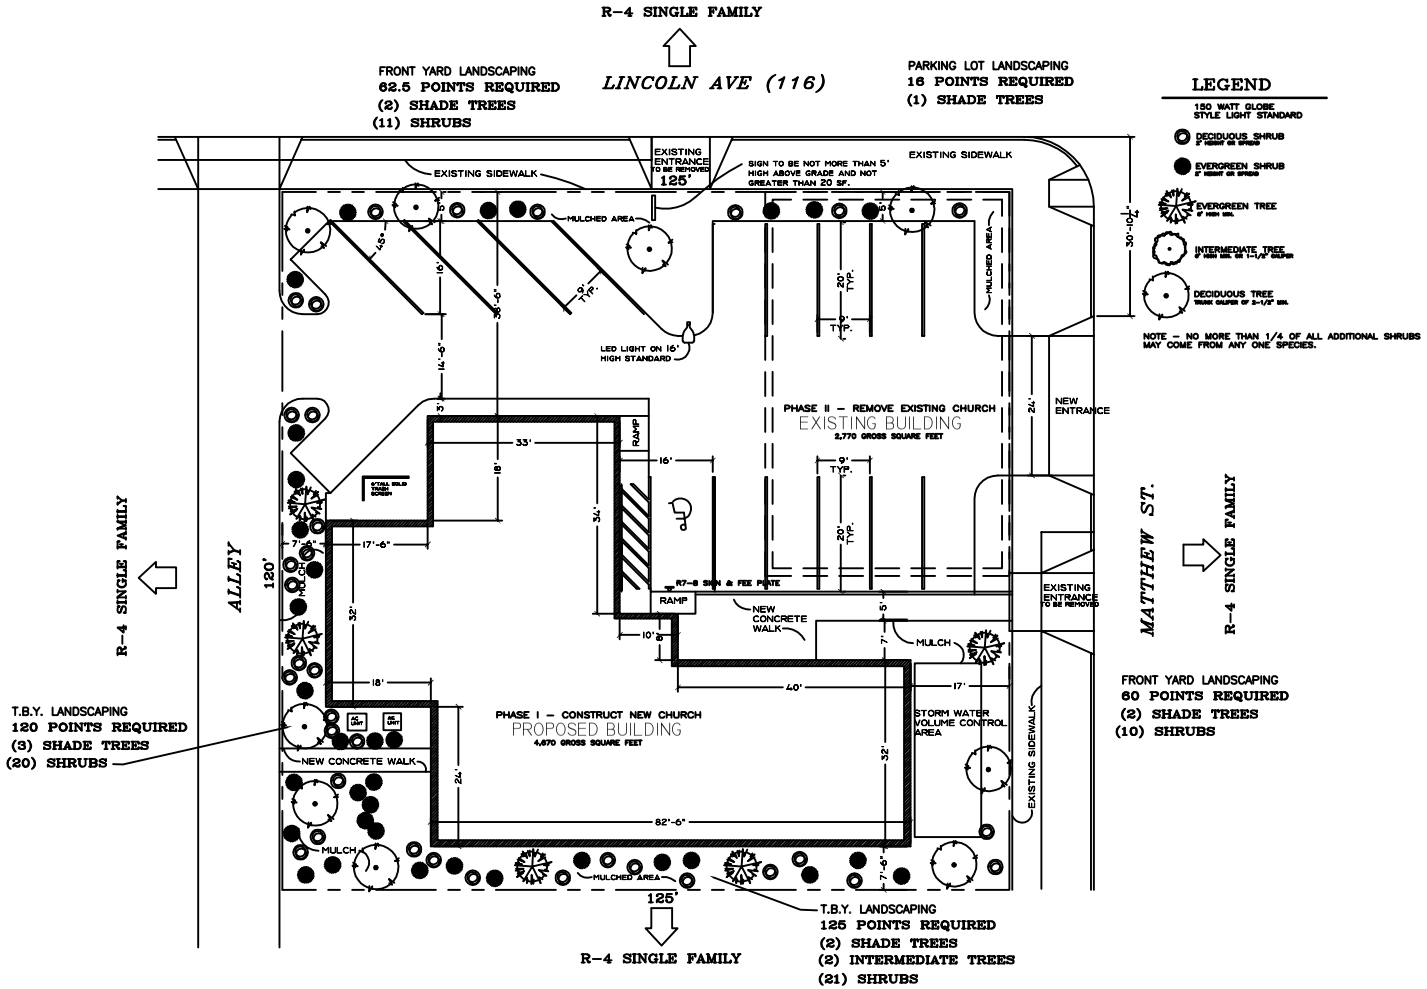

SITE PLAN

SCALE: 1" = 10'-0"

A NEW CHURCH FOR

CALVARY FULL GOSPEL CHURCH

1700 W. LINCOLN AVENUE