EXHIBIT A

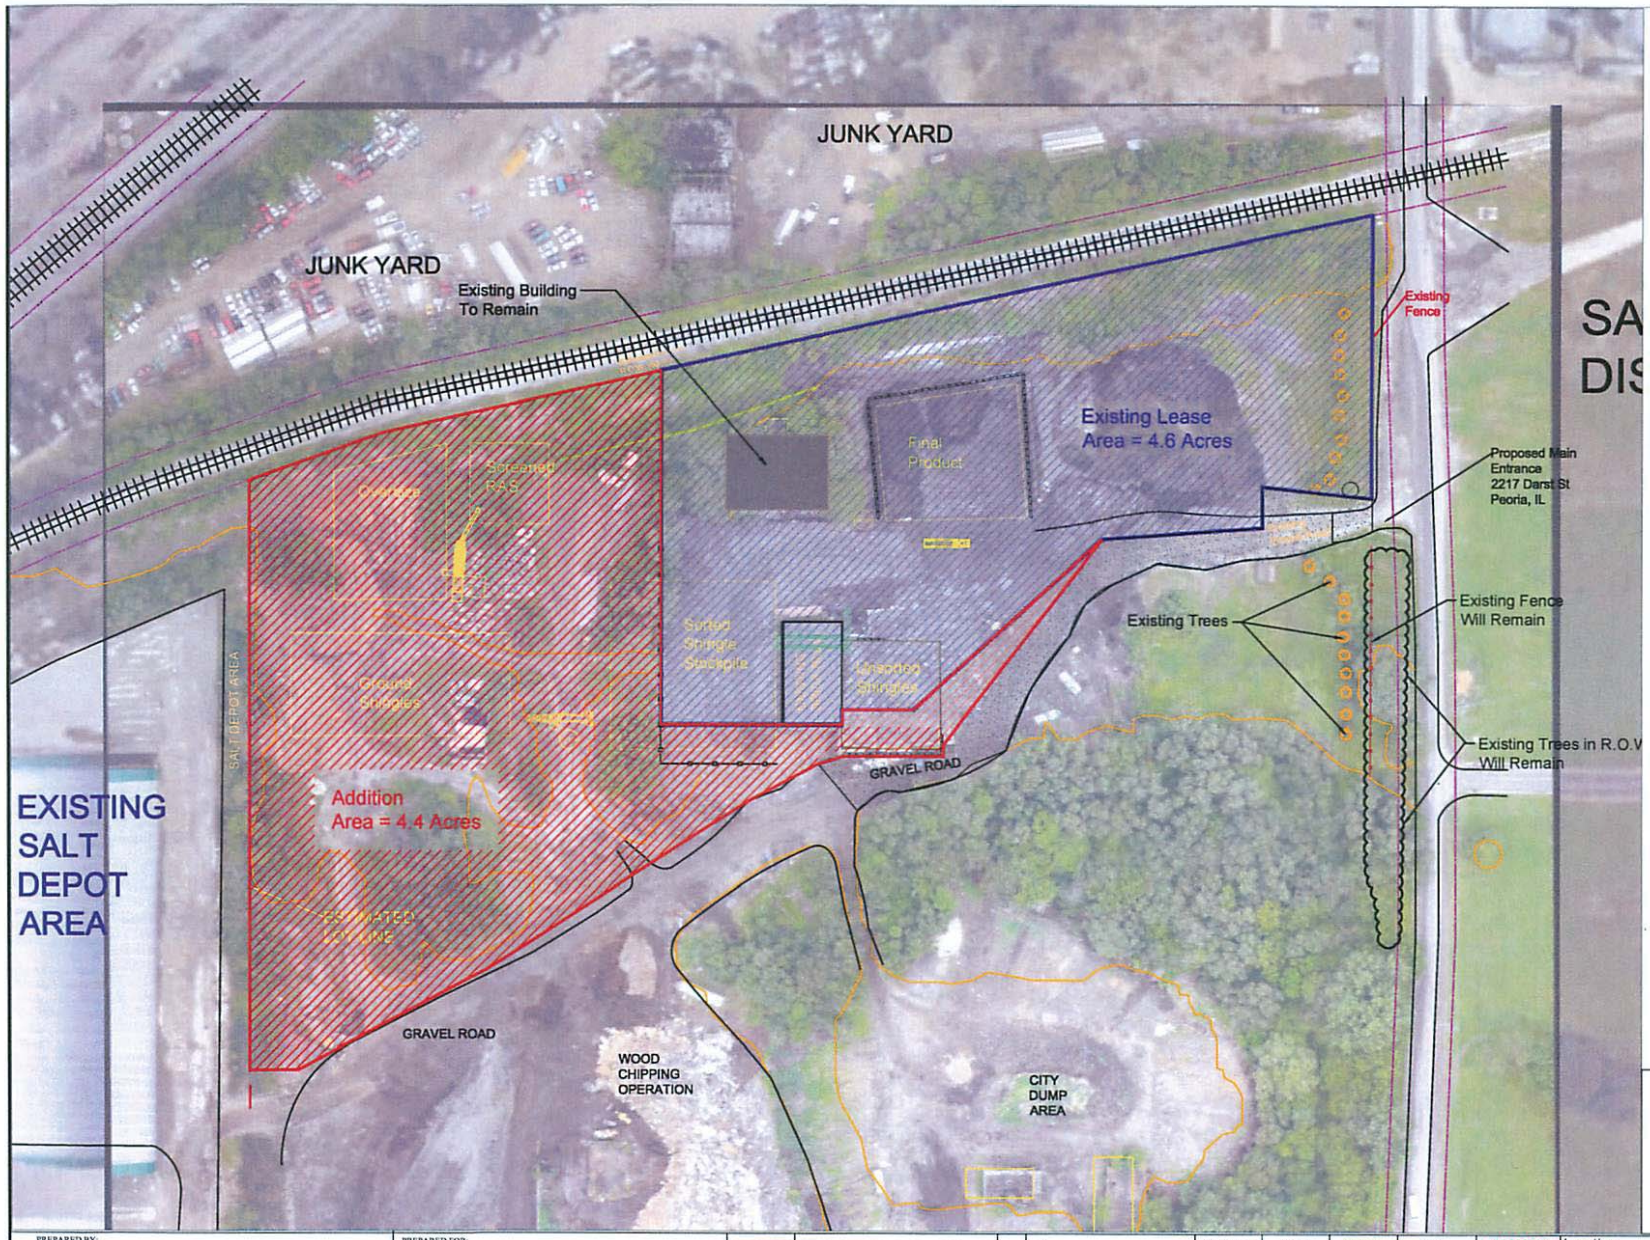

LEGEND

- Existing Lease Area
  Area - 4.6 Acres
- Gravel Road
- Addition
  Area = 4.4 Acres
- Existing Tree

N

50 25 0 50 100

SCALE 1" = 50'

Drone Image 05.26.16

CALL JULIE 1-800-892-0123
with the following:
COUNTY:
CITY:

48 hours before you dig
Excluding Sat., Sun., and Holidays

NOTIFY ALL UTILITY COMPANIES PRIOR TO BEGINNING CONSTRUCTION FOR THE EXACT LOCATIONS OF THE UTILITIES AND FOR THEIR PROTECTION DURING CONSTRUCTION IF EXISTING UTILITIES ARE ENCOUNTERED THAT CONFLICT IN LOCATION WITH NEWCONSTRUCTION, IMMEDIATELY NOTIFY THE ENGINEER AND J.U.L.I.E.

PREPARED BY:
WINSTON ENGINEERING, LLC
2256 SOUTHWIND BOULEVARD
BARTLETT, ILLINOIS 60103
PHONE: 630.503.5028 FAX: xxx.xxx.xxxx

PREPARED FOR:
SOUTHWIND RAS
2250 SOUTHWIND BOULEVARD
BARTLETT, ILLINOIS 60103
PHONE: 630.233.5700 FAX: 630.524.9155

DATE	DESCRIPTION OF REVISION	BY

☐ DRAFT
☐ PERMIT APPLICATION
☐ APPROVED FOR CONSTRUCTION
☐ CLIENT APPROVED BY: _____

DESIGNED	AKG	OWNER	xxx
DRAWN	AKG	Proj Type	xxx
APPROVED	xxx	Proj #	xxx
DATE	08/23/16	Folder	xxx
SCALE	1:50	File	xxx

NOTICE
The print and its contents are the property of Winston Engineering, LLC, and is subject to return upon demand and is not to be used in any way that could be considered to be detrimental to their interests.

TOLERANCES (EXCEPT AS NOTED)

Location
Peoria RAS

Title
Addition Option, 08/23/16 - Google Image

SHEET 1 / 3