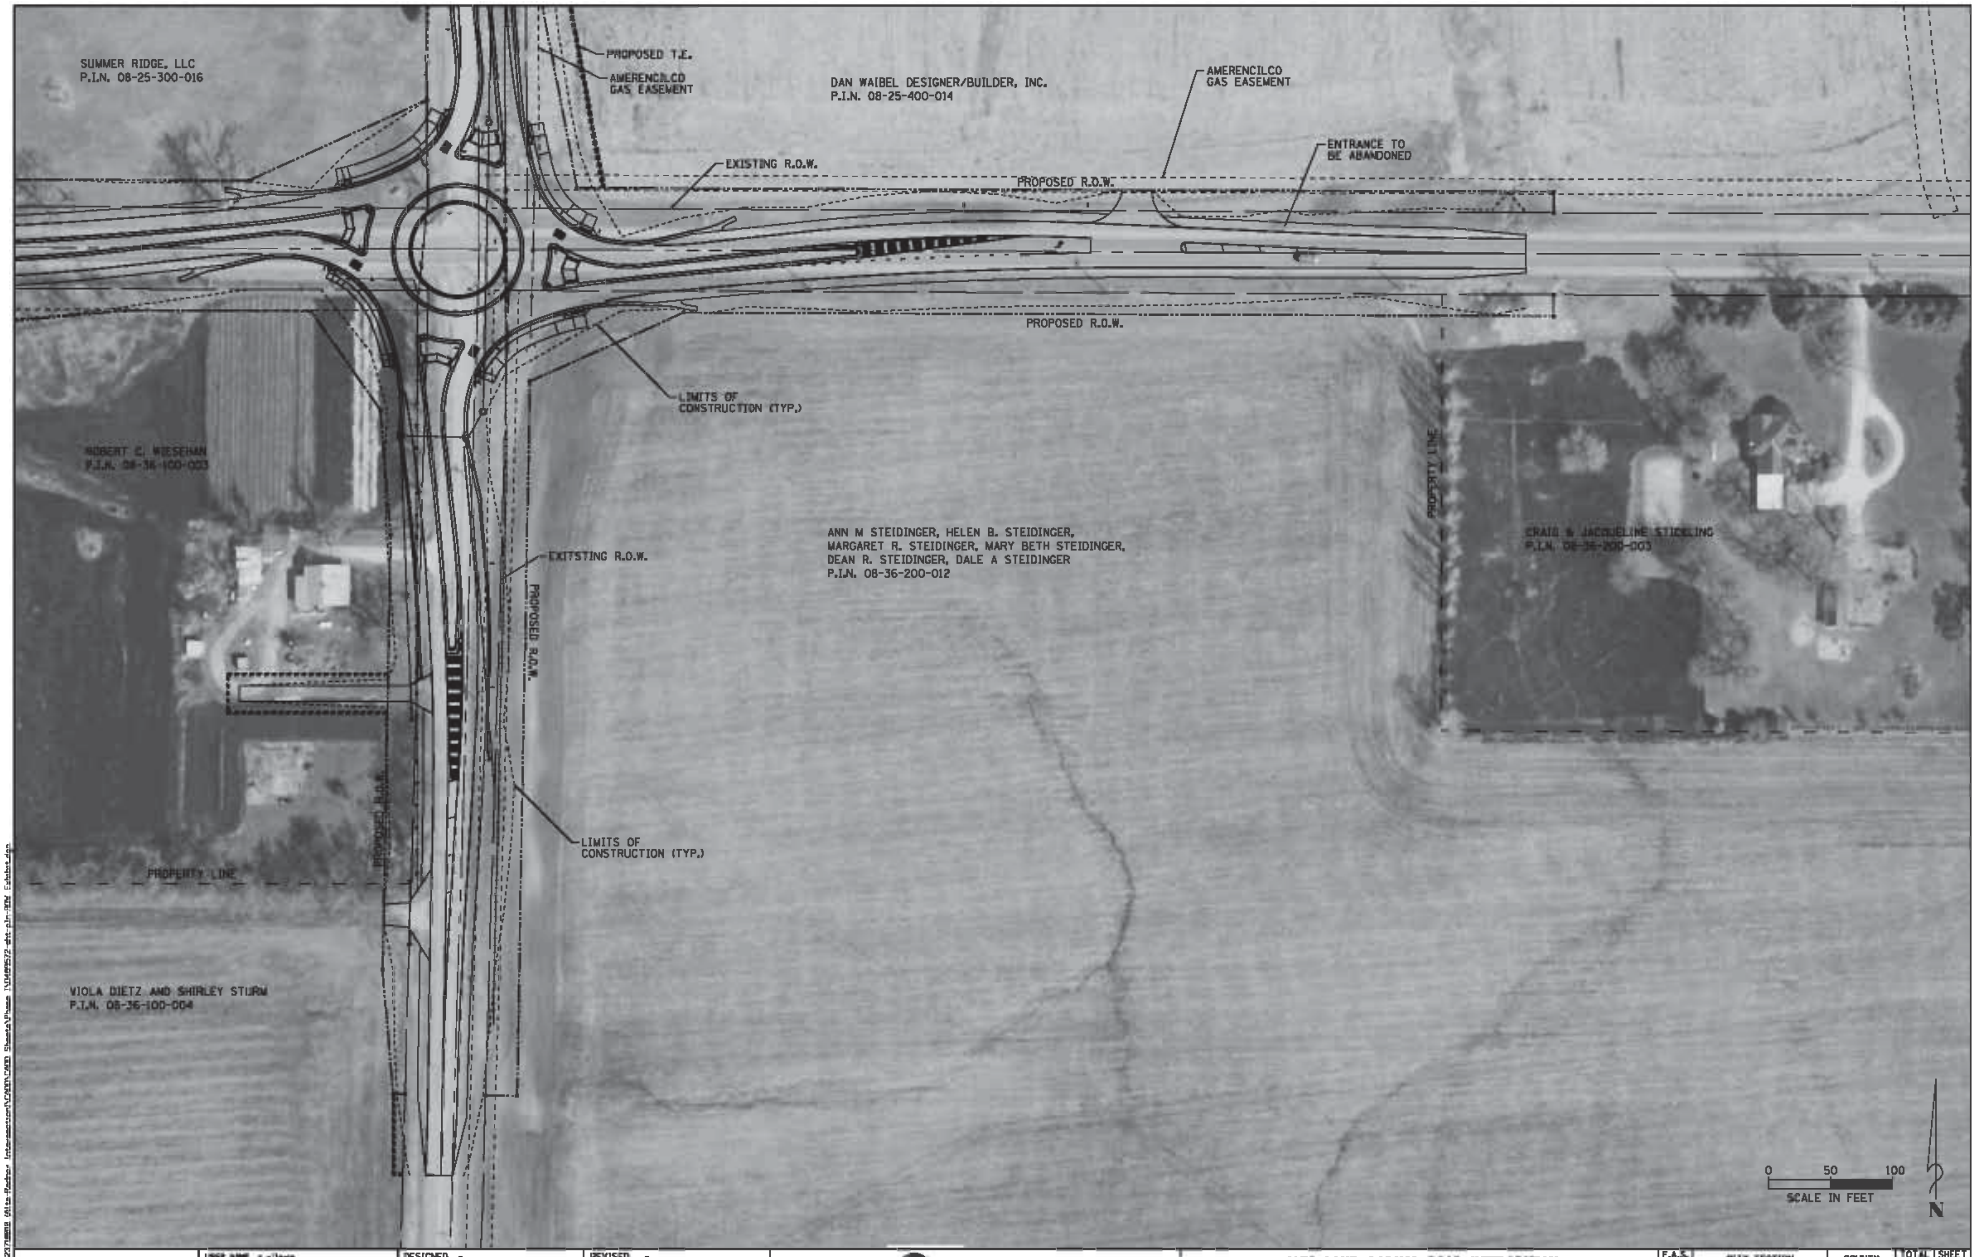

USER NAME = vilaura	DESIGNED -	REVISED -	
	DRAWN -	REVISED -	
PLOT SCALE = 100.0000 ' / in.	CHECKED -	REVISED -	
PLOT DATE = 6/12/2015 10:51:10 AM	DATE -	REVISED -	

CITY OF PEORIA

ALTA LANE /RADNOR ROAD INTERSECTION
ROW EXHIBIT

SCALE: | SHEET NO. OF SHEETS | STA. TO STA.

F.A.S. RTE.	CITY SECTION	COUNTY	TOTAL SHEETS	SHEET NO.
381	09-00342-00-PW	PEORIA	70	
387		CONTRACT NO. 89572		
		ILLINOIS FED. AID PROJECT		

FILE NAME =