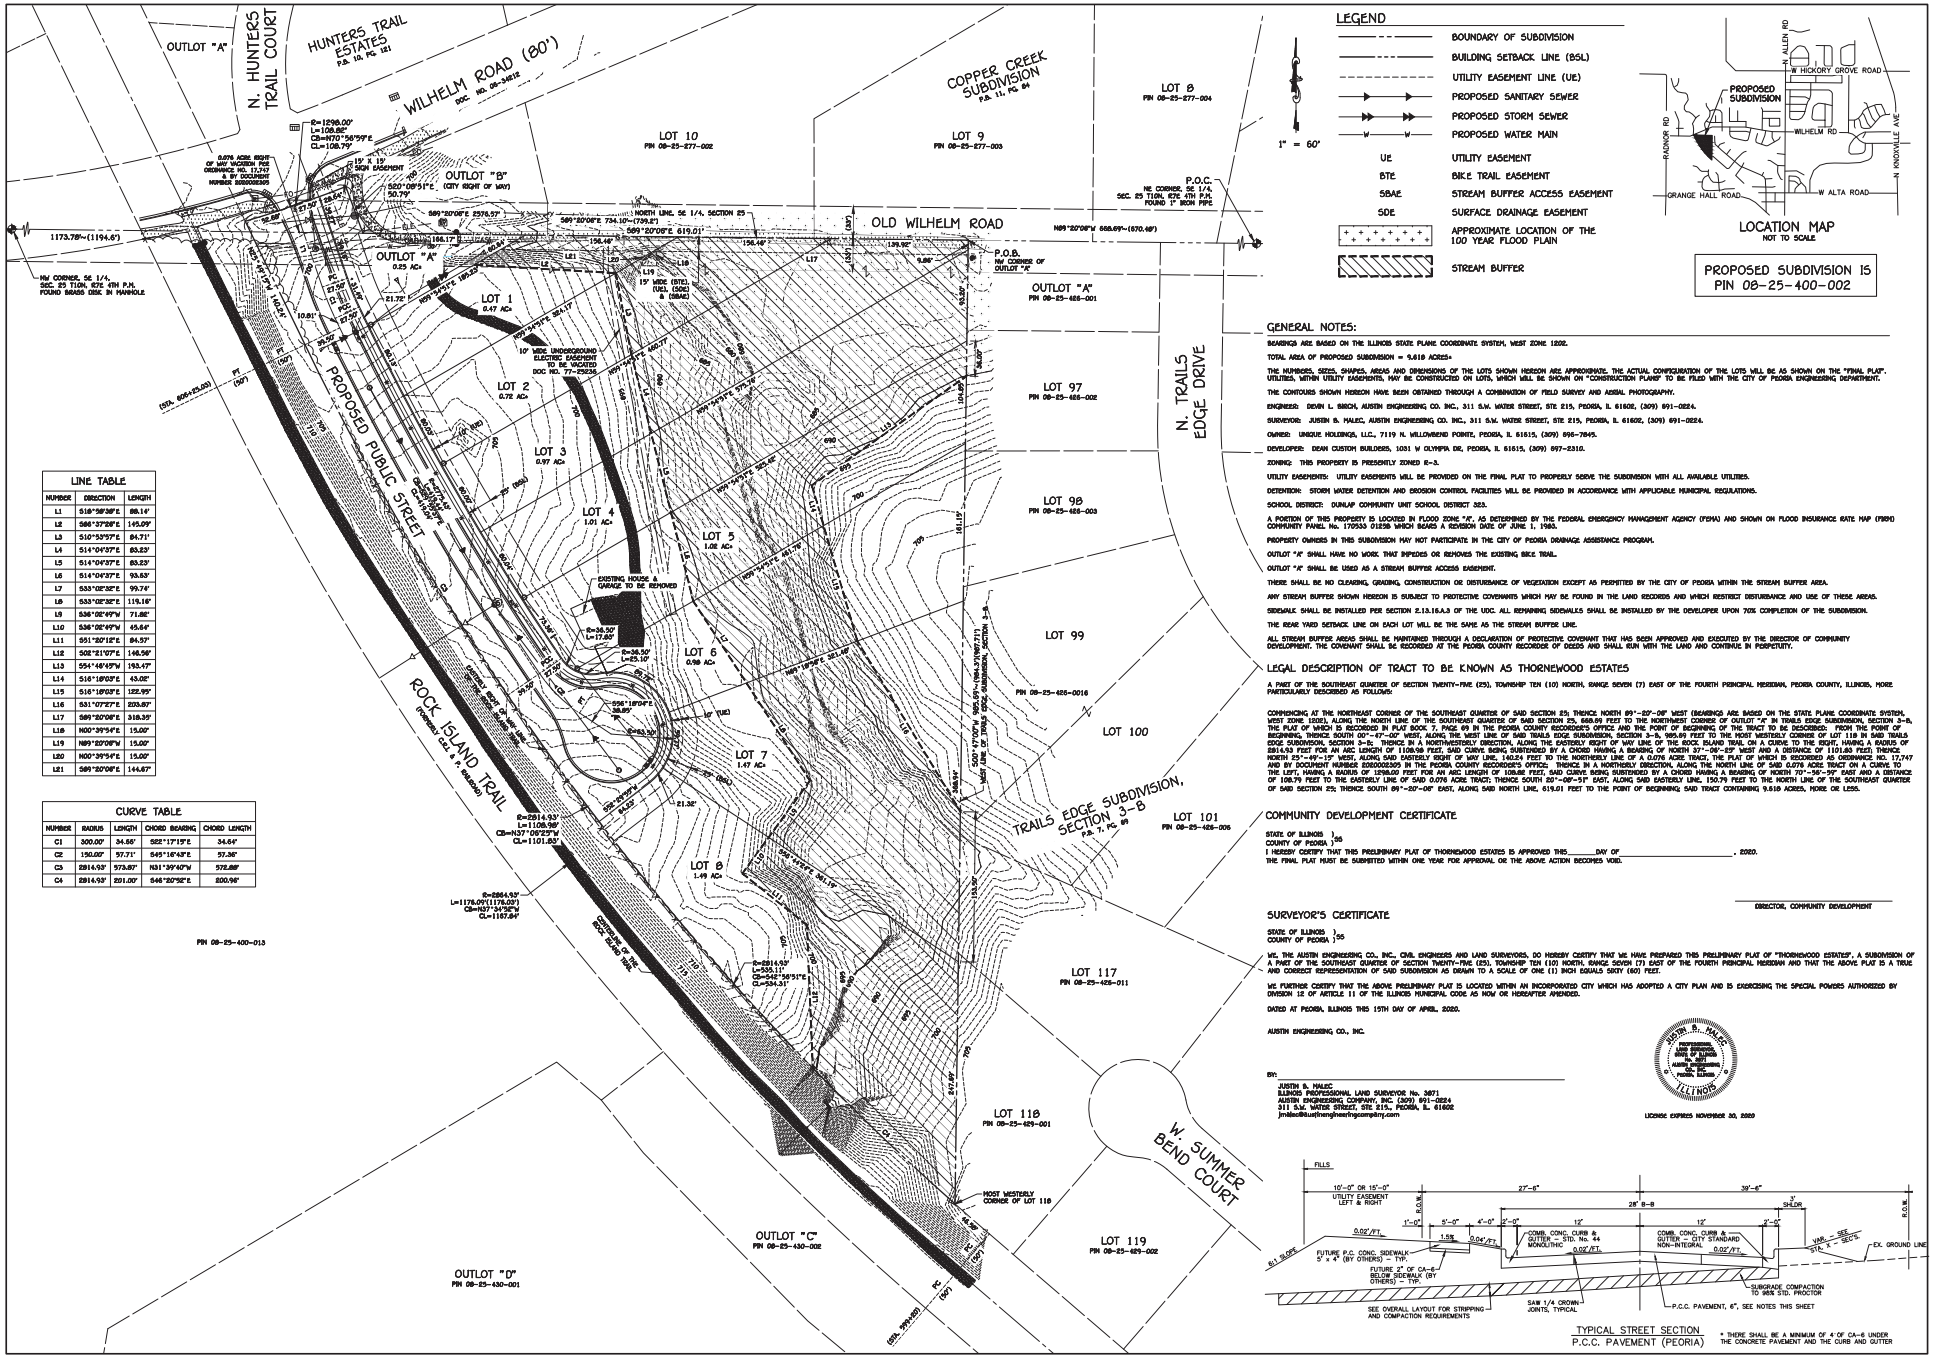
OUTLOT "A"
N. HUNTERS TRAIL COURT
HUNTERS TRAIL ESTATES
P.B. 110, PG. 121
WILHELM ROAD (80')
DOC. NO. 09-34612
COPPER CREEK SUBDIVISION
P.B. 11, PG. 84
LOT 8
PIN 08-25-277-004
LOT 10
PIN 08-25-277-002
LOT 9
PIN 08-25-277-003
P.O.C.
NE CORNER, SE 1/4,
SEC. 25 T10N, R7E 4TH P.M.
FOUND 1" IRON PIPE
OUTLOT "B"
(CITY RIGHT OF WAY)
OLD WILHELM ROAD
NORTH LINE, SE 1/4, SECTION 25
P.O.B.
NW CORNER OF
OUTLOT "A"
OUTLOT "A"
0.25 AC±
OUTLOT "A"
PIN 08-25-426-001
LOT 1
0.47 AC±
LOT 2
0.72 AC±
LOT 3
0.97 AC±
LOT 4
1.01 AC±
LOT 5
1.08 AC±
LOT 6
0.98 AC±
LOT 7
1.47 AC±
LOT 8
1.49 AC±
LOT 97
PIN 08-25-426-002
LOT 98
PIN 08-25-426-003
LOT 99
PIN 08-25-426-016
LOT 100
LOT 101
PIN 08-25-426-006
LOT 117
PIN 08-25-426-011
LOT 118
PIN 08-25-429-001
LOT 119
PIN 08-25-429-002
N. TRAILS EDGE DRIVE
PROPOSED PUBLIC STREET
ROCK ISLAND TRAIL
(FORMERLY C.R.I. & P. RAILROAD)
TRAILS EDGE SUBDIVISION, SECTION 3-B
P.B. 7, PG. 69
W. SUMMER BEND COURT
OUTLOT "C"
PIN 08-25-430-002
OUTLOT "D"
PIN 08-25-430-001
PIN 08-25-400-013
EXISTING HOUSE & GARAGE TO BE REMOVED
10' WIDE UNDERGROUND ELECTRIC EASEMENT TO BE VACATED DOC NO. 77-25236
0.074 ACRE RIGHT OF WAY VACATION PER ORDINANCE NO. 17,747 & BY DOCUMENT NUMBER 2020000309
15' X 15' SIGN EASEMENT
15' WIDE (BSTE), (UE), (SDE) & (SBAE)
MOST WESTERLY CORNER OF LOT 118
NW CORNER, SE 1/4, SEC. 25 T10N, R7E 4TH P.M. FOUND BRASS DISC IN MANHOLE
1173.78'=(1194.6')
R=1298.00'
L=108.85'
CB=N70°56'59"E
CL=108.79'
R=2914.93'
L=1178.09'(1178.03')
CB=N37°34'56"W
CL=1167.84'
R=2914.93'
L=555.11'
CB=S42°58'51"E
CL=554.31'
R=2914.93'
L=1108.98'
CB=N37°08'25"W
CL=1101.85'
R=36.50'
L=17.85'
R=36.50'
L=25.10'
R=63.50'
L=38.99'
R=63.50'
L=43.67'
S89°20'08"E 734.10'=(739.8')
S89°20'08"E 619.01'
N89°20'08"W 668.69'=(670.48')
S89°20'08"E 2576.97'
S00°08'51"E 50.79'
N89°34'51"E 380.27'
N89°34'51"E 380.27'
N89°34'51"E 380.27'
N89°34'51"E 380.27'
S89°34'51"W 381.19'
S89°34'51"W 381.19'
S89°34'51"W 381.19